


SHEET NO. 108

PROPERTY LINES

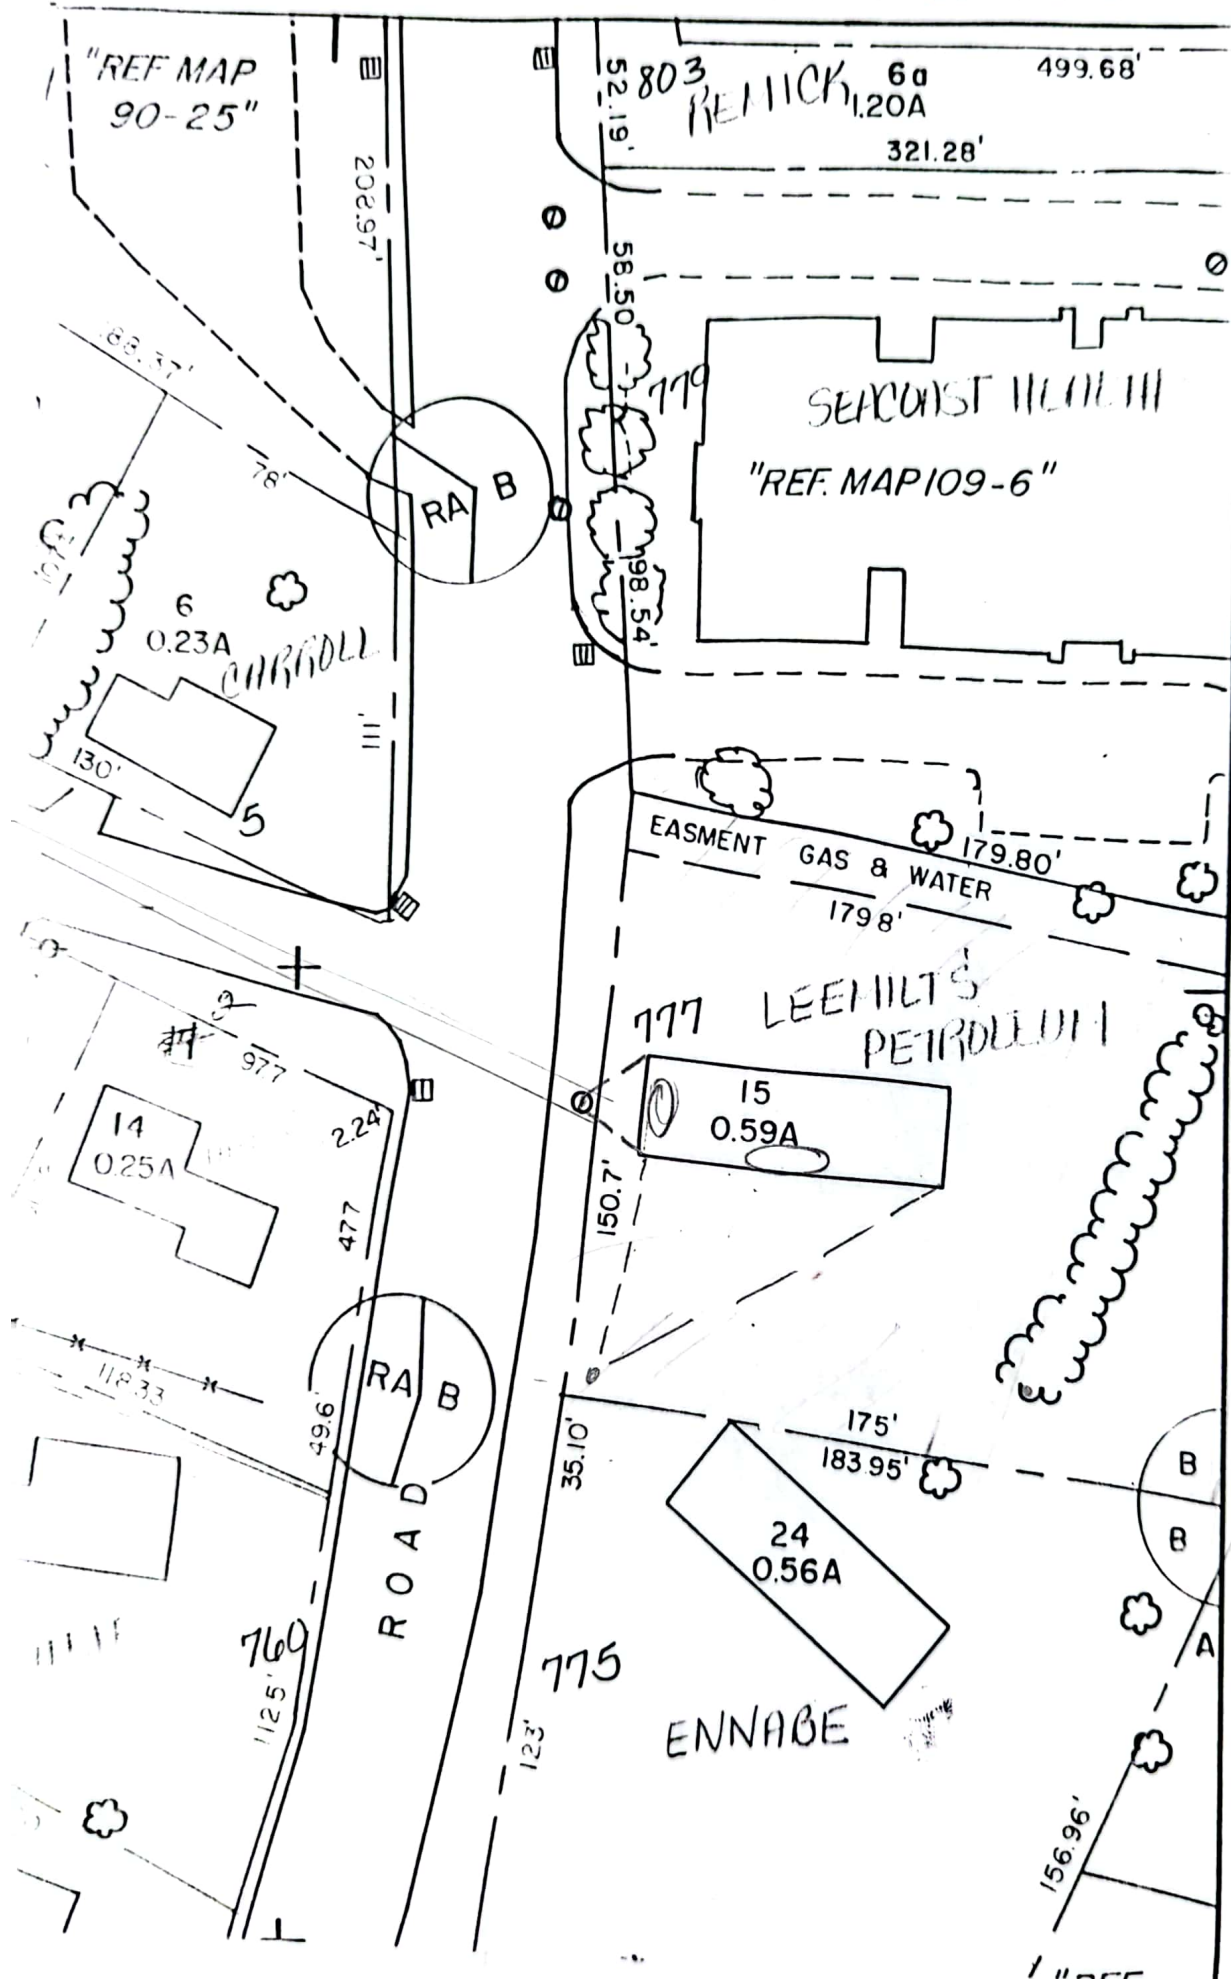

Far map
lot area

after Golden Hen
old Getty Station


Getty still owns

locate building -

use left
WRB cuts
DUMPSTER

ADD OUTSIDE WALK-IN

Can Hop

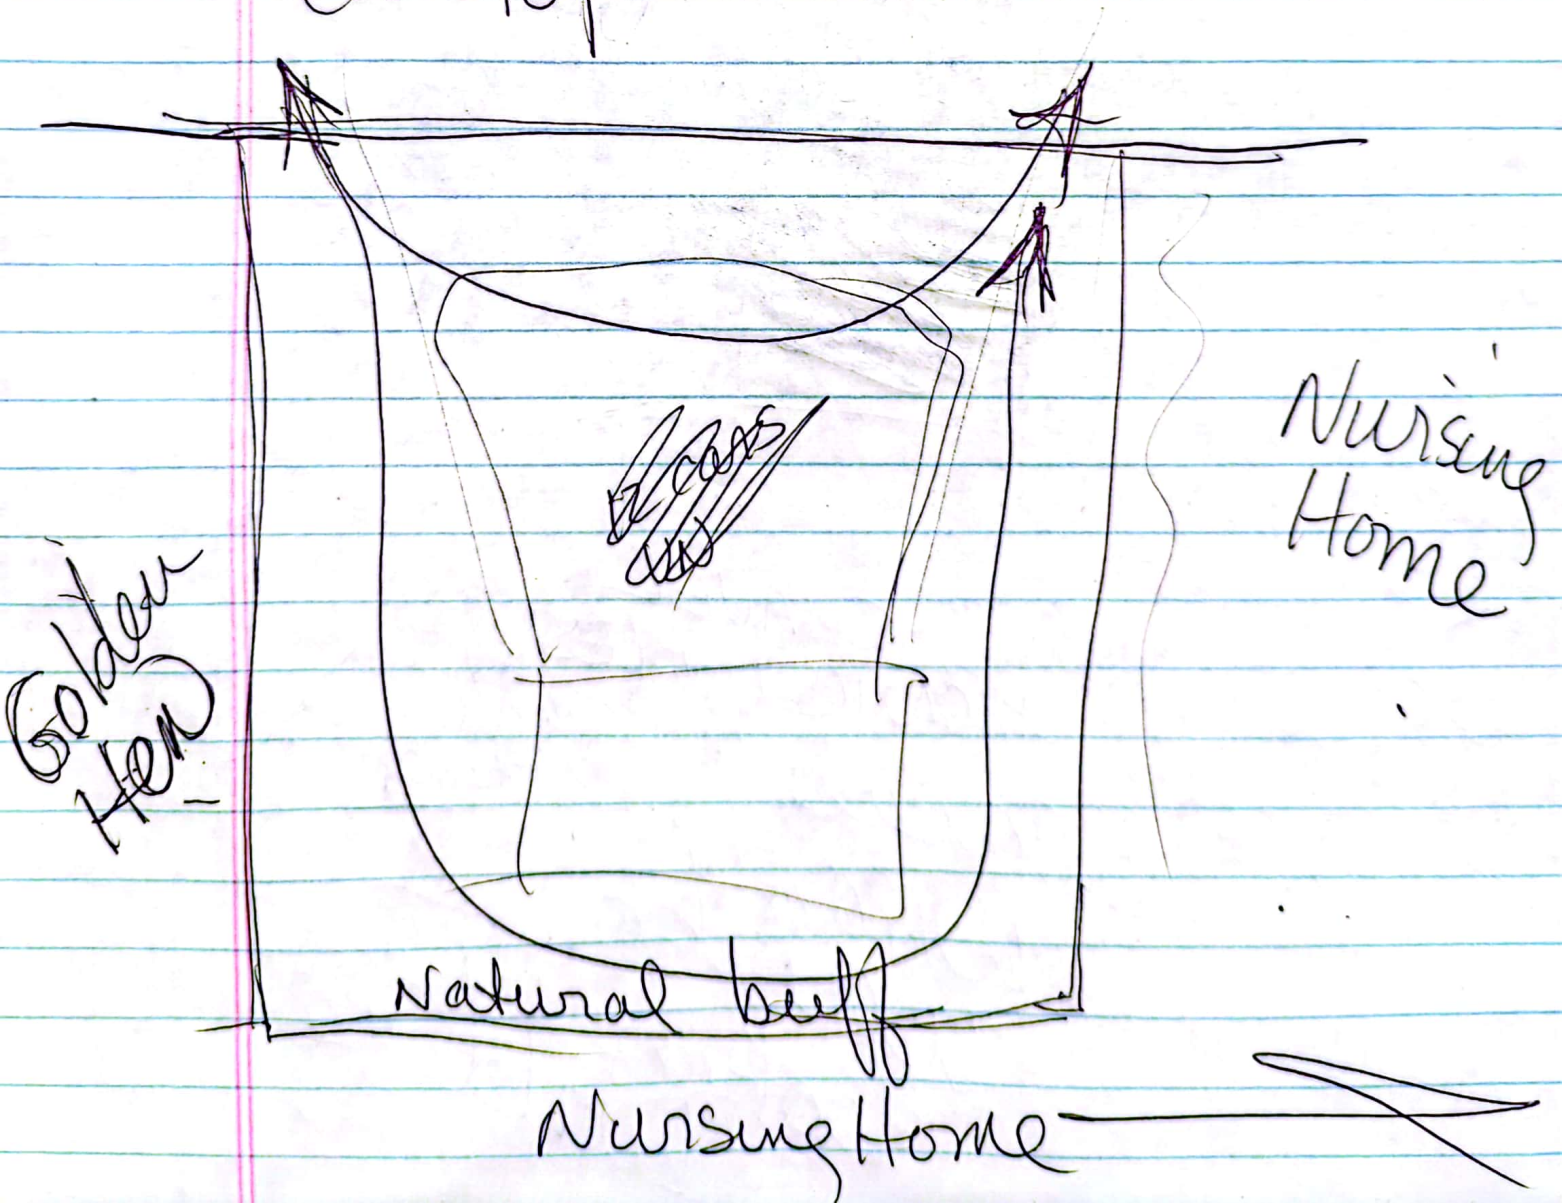



SEE "PLAN OF LOT HAMPTON, N.H. FOR
FLORENCE M. WOODS, SCALE 1"=40', JULY
1969, JOHN W. DURGIN-CIVIL ENGINEERS,
FILE NO. 2276 PLAN 3136."

77.3

#1462




SCALE IN FEET



1:40



PLIMPTON NURSING HOME

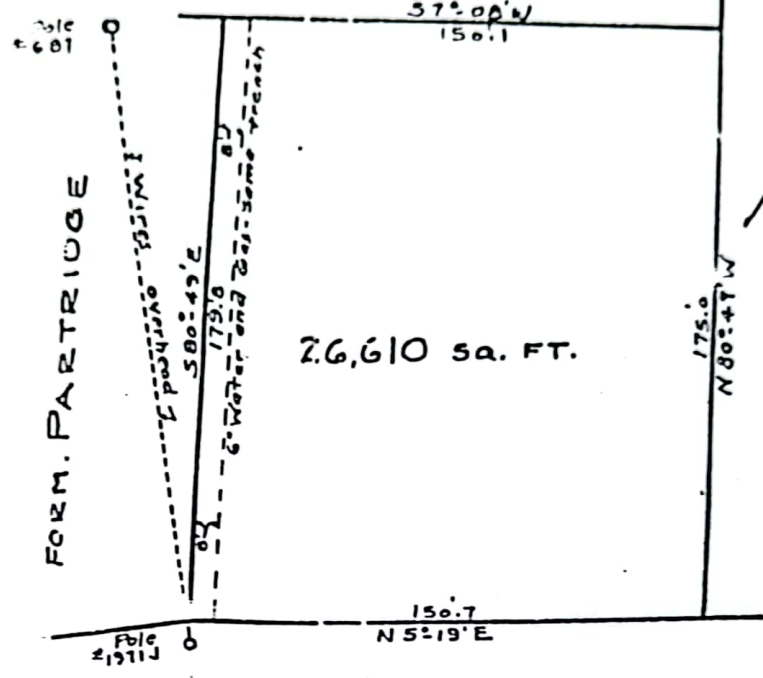

LAFAYETTE ROAD

PLAN OF LOT

HAMPTON, N. H.

FOR FLORENCE M. WOODS

SCALE: 1 IN. = 40 FT.

JULY 1969

JOHN W. DURGIN
CIVIL ENGINEERS



John W. Durgin
John W. Durgin

N/F
RONALD A. REMICK
108-006a
RCR 2392/130

I.P. SET
321.28 S73°25'53" E

PROPOSED
BUILDING
(PARTRIDGE HOUSE)

I.P. SET
179.80 N64°23'08" W

N/F
LEEMITS PETROLEUM, INC.
108-015
RCR 2646/2026
SEE REF. #10
SUBJECT TO 10 FT. WATER
& GAS EASEMENT IN FAVOR
OF SEACOAST HEALTH
CENTER. RCR 1780/134

I.P. SET
150.10 N23°33'52" E

RESIDENCE "A" ZONE
BUSINESS "B" ZONE

EXISTING

TRACT
109-006
2264/10

N/F
SUREYA ENNABE
108/024
RCR 2446/733
SEE REF. #9

8.95
N 64°23'08" W

I.P. SET
108.09
N 64°23'08" W
N/F
NEIL J. AND MARY M.
KENNEDY
109-011
RCR 2237/471

I.BAK
FD

I.P. SET
22'
T5
T4
ITALIE F.
I.P. SET

MARY E. HOGAN
108-006
RCR 2032/542

LAPARIE